
270.96 ACRES OUT OF THE JOHN GREEN SURVEY, ABSTRACT NO. 353, BELL COUNTY, TEXAS.

JOB No.:	170821
DRAWN:	BRC
F.C.:	DDB/DB/MC
PAGE 1 OF 3	

(FIELD NOTES ATTACHED)

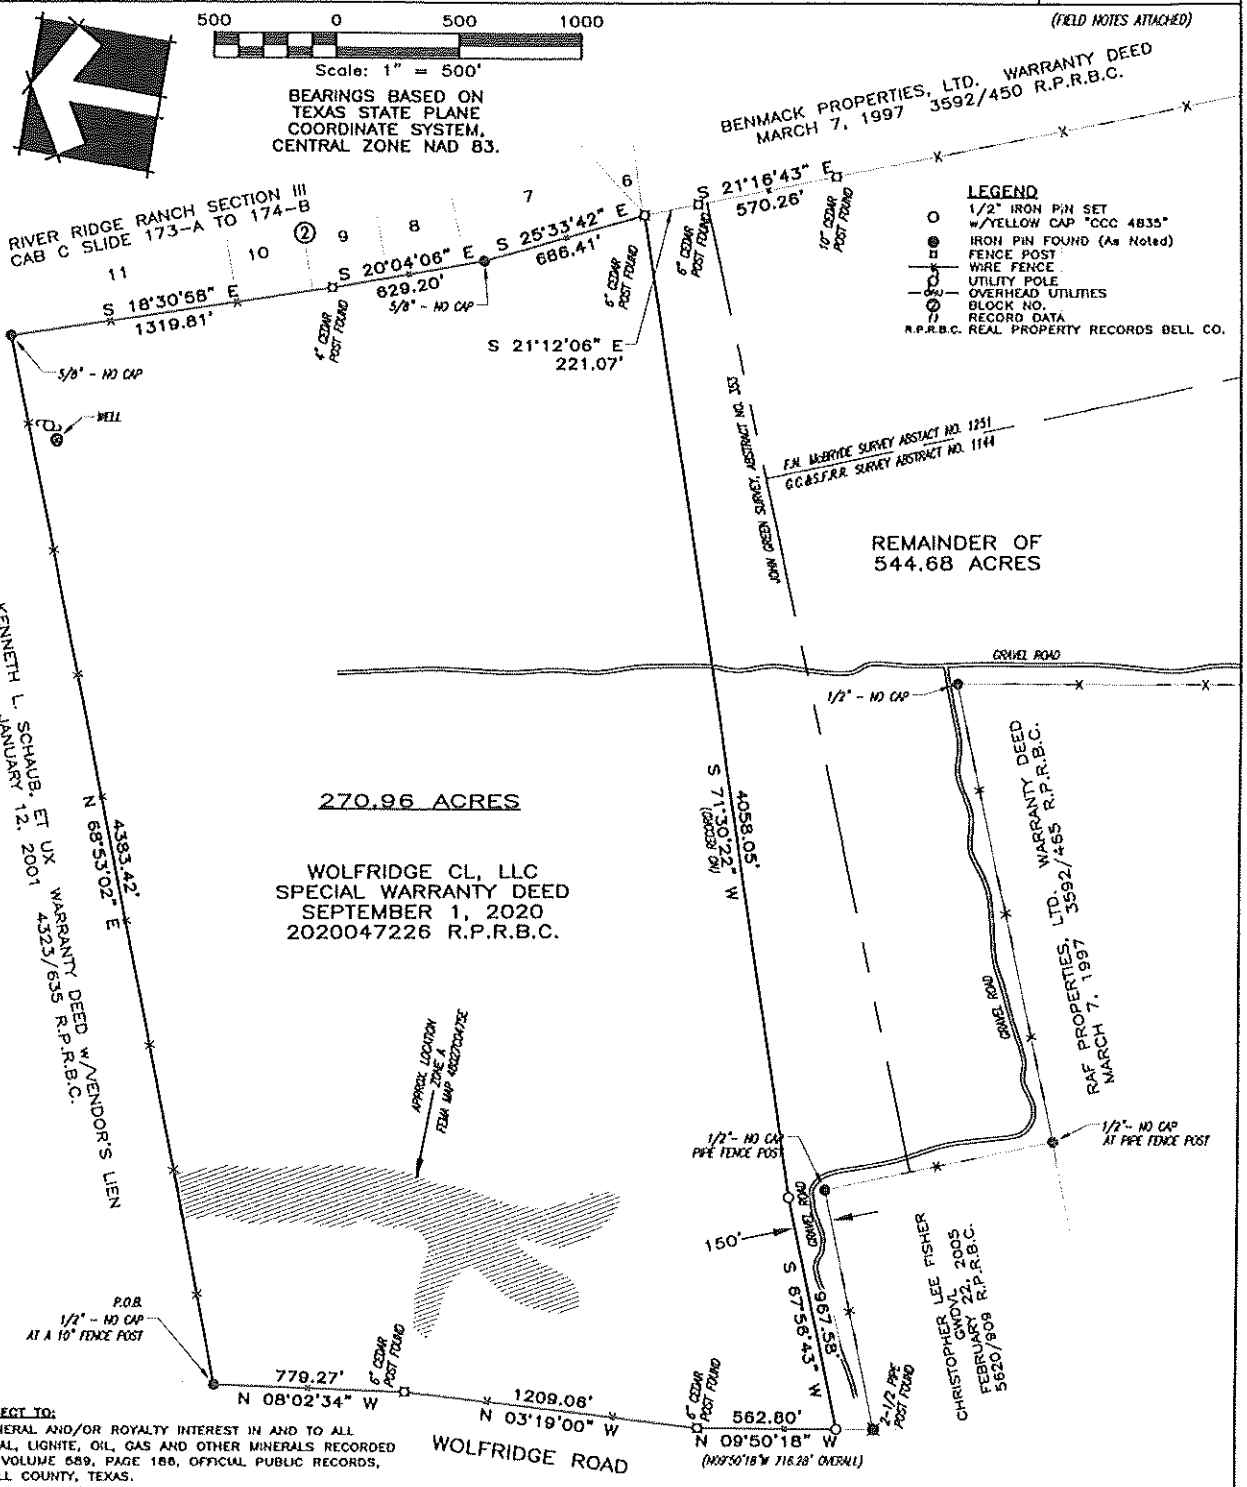

SUBJECT TO:

1. MINERAL AND/OR ROYALTY INTEREST IN AND TO ALL COAL, LIGNITE, OIL, GAS AND OTHER MINERALS RECORDED IN VOLUME 589, PAGE 186, OFFICIAL PUBLIC RECORDS, BELL COUNTY, TEXAS.
2. MINERAL AND/OR ROYALTY INTEREST IN AND TO ALL COAL, LIGNITE, OIL, GAS AND OTHER MINERALS RECORDED IN VOLUME 1073, PAGE 213, OFFICIAL PUBLIC RECORDS, BELL COUNTY, TEXAS.

CERTIFY: INDEPENDENCE TITLE/MEGAN GATLIN DBA GATLIN RANCH/GF No. 2146959-LBH

PART OF THIS AREA IS SHOWN TO BE IN ZONE A PER FEMA'S FLOOD INSURANCE RATE MAP #48027C0475E DATED SEPTEMBER 26, 2008; HOWEVER AT PRESENT TIME, NO ELEVATIONS, DRAINAGE OR FLOOD STUDIES HAVE BEEN PERFORMED AND THE INFORMATION IS BASED SOLELY ON SAID MAP/PLAT. THE SURVEYOR DOES NOT ASSUME RESPONSIBILITY AS TO ANY INFORMATION PROVIDED BY SAID MAP/PLAT. THIS FLOOD STATEMENT DOES NOT IMPLY THAT THIS PROPERTY AND/OR STRUCTURES THEREON WILL BE FREE FROM FLOODING OR FLOOD DAMAGE.

STATE OF TEXAS §
§KNOW ALL MEN BY THESE PRESENTS:
COUNTY OF LAMPASAS §

I, CLYDE C. CASTLEBERRY, JR. FOR TRIPLE C SURVEYING CO. HAVE THIS DATE CAUSED TO BE PERFORMED AN ON-THE-GROUND SURVEY UNDER MY SUPERVISION OF THE FOREGOING PLATTED TRACT OF LAND AND TO THE BEST OF MY KNOWLEDGE AND BELIEF THERE ARE NO DISCREPANCIES, CONFLICTS, SHORTAGES OF AREA, ENCROACHMENTS, VISIBLE UTILITY LINES OR ROADS IN PLACE AND THAT SAID PROPERTY HAS ACCESS TO AND FROM A DEDICATED ROADWAY EXCEPT AS SHOWN HEREON.

TRIPLE C SURVEYING Co.
P.O. Box 544 – Lampasas, Texas 76550
(512) 845-5440
email: admin@triplecsurveying.com
www.triplecsurveying.com Firm No. 10193916

Witness my hand and seal this the 27th day of August, 2021

© COPYRIGHT 2020 BY TRIPLE C SURVEYING CO. THIS SURVEY PROVIDED SOLELY FOR THE USE OF THE CURRENT PARTIES AND NO LICENCE HAS BEEN CREATED, EXPRESSED OR IMPLIED, TO COPY AND IS ONLY VALID FOR USE WITH THE ORIGINAL TRANSACTION, WHICH SHALL TAKE PLACE WITHIN 90 DAYS OF THE COMPLETION OF THE SURVEY. IF THIS DOCUMENT DOES NOT CONTAIN AN ORIGINAL RED STAMPED SEAL OF THE SURVEYOR, IT IS AN UNAUTHORIZED/ILLEGAL COPY. TRIPLE C SURVEYING CO. AND/OR CLYDE C. CASTLEBERRY, JR. ASSUMES NO LIABILITY FROM THE USE OF AN UNAUTHORIZED/ILLEGAL COPY.