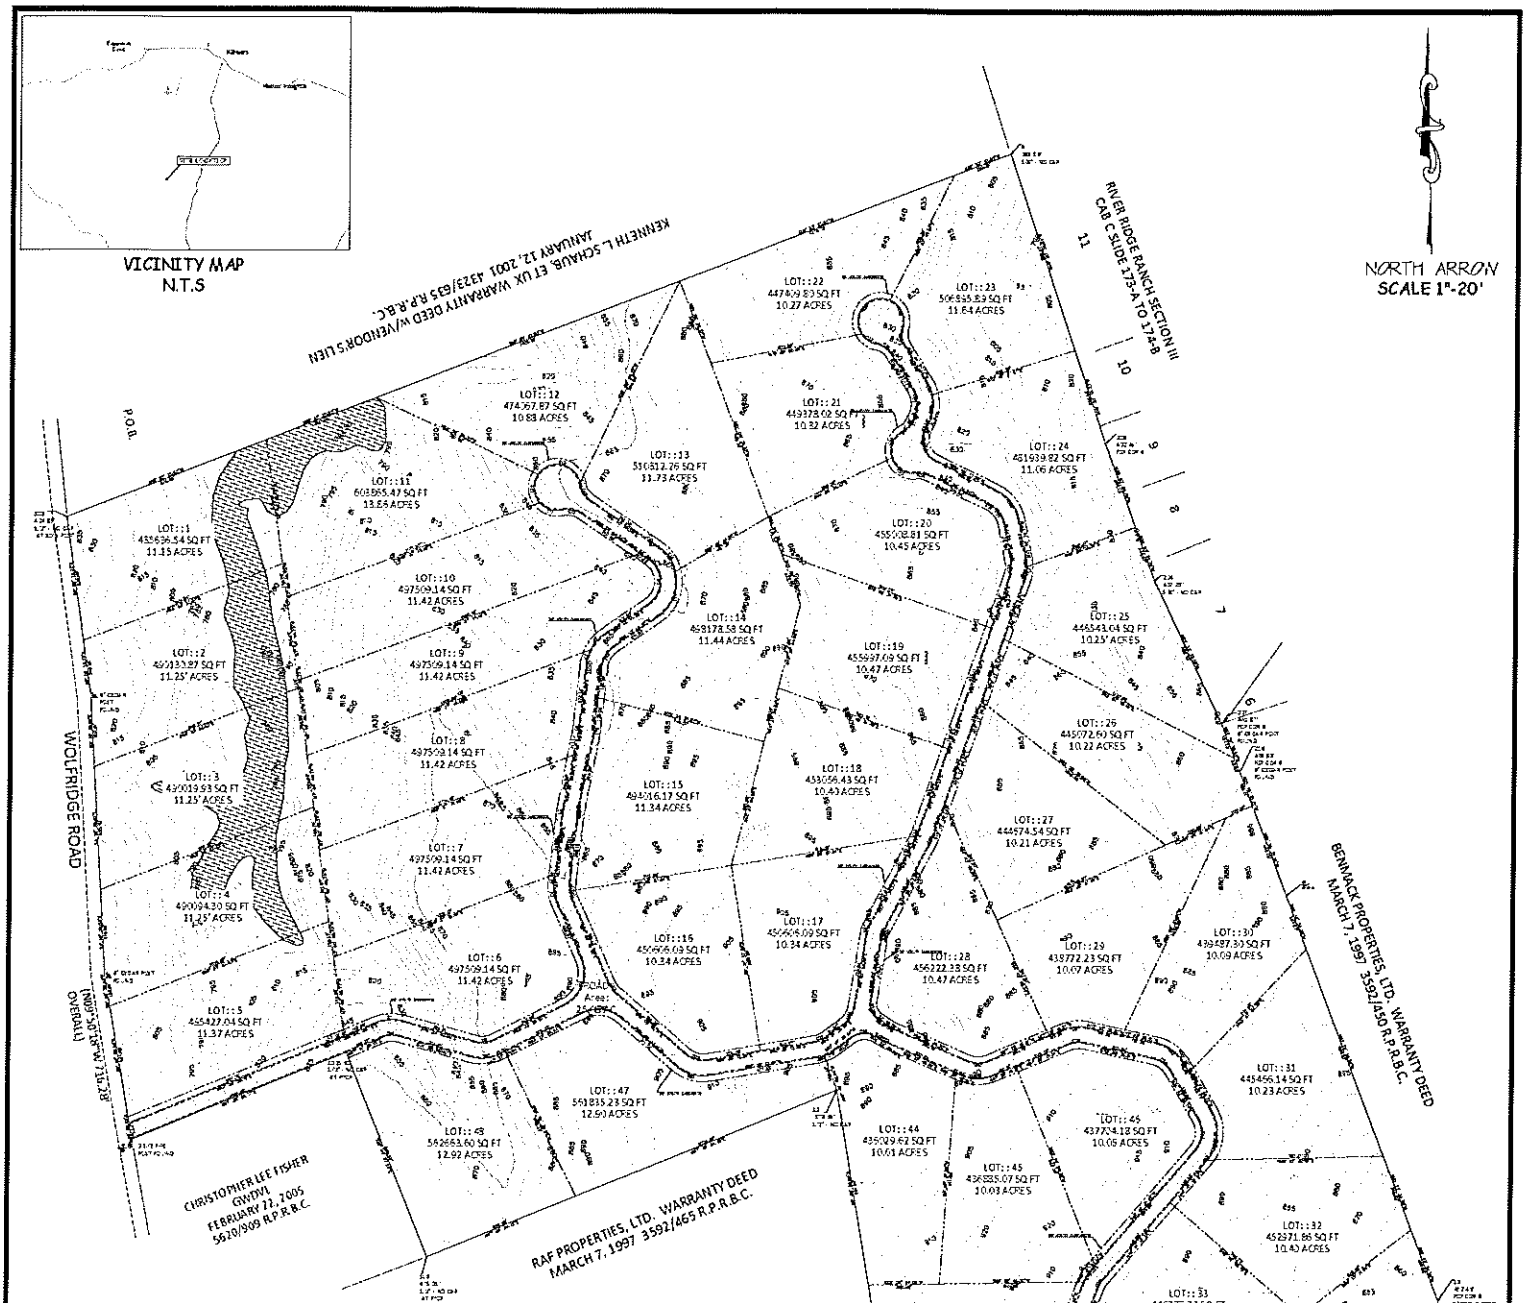






PRELIMINARY PLAT
FOR
544.68 ACRE TRACT
19131 WOLFRIDGE RD
KILLEEN TX 76579
ABSTRACT NO. 353, G.C.&S.F.R.R. SURVEY,
ABSTRACT NO. 1144 AND THE F.N.
McBRYDE
SURVEY, ABSTRACT NO.
1251, BELL COUNTY, TEXAS.


JOB NO. 2145

DWG NO. 19131 Wolfridge Rd Killeen TX 76579 BASE REVISED. DWG

Parcel Area Table				
Parcel #	Area	Perimeter	Segment Lengths	Segment Bearings



Curve Table					
Curve #	Length	Radius	Delta	Chord Direction	Chord Length
C1	123.58	155.00	45.43	N46° 25' 15"E	120.39
C2	84.63	155.00	31.23	N84° 29' 25"E	83.58
C3	202.84	155.00	67.45	N19° 39' 13"E	191.46
C4	87.48	155.00	32.19	N8° 37' 45"W	86.30
C5	14.88	155.00	5.61	N5° 26' 10"E	14.88
C6	9.42	155.00	3.88	N8° 29' 43"E	9.42
C7	65.62	155.00	23.83	N 8° 21' 57"E	183.45
C8	92.14	155.00	23.54	N45° 37' 26"E	566.82
C9	223.16	155.00	111.18	N32° 28' 15"W	189.76
C10	82.55	120.00	47.55	N19° 44' 07"W	80.62
C11	126.41	120.00	42.12	N76° 37' 01"W	588.83
C12	131.65	120.00	73.43	N3° 43' 39"W	582.68
C13	234.19	120.00	134.12	S19° 54' 05"E	610.25
C14	9.58	120.00	3.42	N12° 07' 43"E	573.72
C15	82.55	120.00	47.55	S32° 31' 22"E	20.62
C16	135.95	184.41	41.91	S39° 09' 43"E	134.06
C17	221.75	155.00	83.28	S20° 24' 46"W	615.66
C18	93.63	115.00	49.17	S30° 36' 05"W	90.53
C19	15.15	155.00	4.69	S8° 23' 43"E	15.15
C20	9.23	115.00	4.61	S8° 25' 14"W	8.23

Curve Table					
Curve #	Length	Radius	Delta	Chord Direction	Chord Length
C21	30.33	115.00	15.12	S1° 24' 51"E	30.21
C22	92.93	115.00	15.12	S16° 32' 45"E	92.81
C23	52.25	115.00	26.04	S30° 24' 37"E	49.95
C24	122.23	115.00	60.43	S74° 16' 45"E	92.96
C25	53.24	115.00	26.78	N83° 04' 55"E	53.28
C26	89.44	115.00	44.56	N3° 24' 44"E	87.20
C27	32.52	100.00	18.35	N 8° 15' 15"E	31.88
C28	15.36	115.00	8.15	N25° 23' 54"E	179.92
C29	83.56	115.00	35.22	N41° 06' 59"E	79.35
C30	106.66	115.00	53.14	N32° 34' 23"W	647.91
C31	1.42	115.00	0.71	N58° 23' 35"W	678.89
C32	43.03	72.00	35.21	N62° 06' 01"W	42.35
C33	158.31	97.15	81.37	N32° 38' 45"E	126.93
C34	158.31	97.15	81.37	N32° 38' 45"E	126.93
C35	118.69	115.00	59.14	S8° 27' 39"E	113.49
C36	82.68	100.00	47.55	S58° 28' 00"E	45.83
C37	79.27	100.00	45.42	S06° 37' 51"E	77.21
C38	256.33	100.00	146.85	S35° 35' 24"W	191.92
C39	144.53	100.00	82.81	N35° 33' 12"W	132.29
C40	82.65	100.00	47.55	N7° 56' 15"W	80.82

Curve Table					
Curve #	Length	Radius	Delta	Chord Direction	Chord Length
C41	58.82	185.00	18.21	N22° 35' 12"W	58.69
C42	113.84	150.00	21.58	S16° 22' 53"E	155.41
C43	131.53	85.00	53.14	N37° 34' 53"W	126.55
C44	35.50	185.00	11.03	N5° 28' 25"W	35.45
C45	12.05	185.00	19.23	N5° 36' 48"E	61.73
C46	26.24	185.00	8.15	N33° 33' 54"E	26.32
C47	32.02	100.00	18.35	S15° 15' 15"W	31.88
C48	73.92	70.00	64.51	S23° 07' 28"E	74.72
C49	22.58	115.00	11.25	N31° 06' 19"W	22.54
C50	92.35	115.00	45.03	N35° 35' 47"W	89.93
C51	112.90	185.00	34.64	S34° 45' 15"W	111.08
C52	152.33	185.00	47.78	S54° 08' 15"W	147.93
C53	3.45	185.00	1.07	N42° 08' 57"E	3.45
C54	16.75	115.00	13.49	N32° 56' 47"W	193.37
C55	229.85	115.00	114.35	N35° 55' 58"W	193.37
C56	114.71	185.00	57.57	N74° 56' 22"W	112.83
C57	141.15	185.00	58.13	N38° 53' 04"W	374.00
C58	45.37	185.00	14.35	N7° 13' 49"E	45.25
C59	34.31	115.00	17.23	N5° 42' 15"W	34.16
C60	82.35	100.00	47.55	N76° 42' 15"W	80.82

Curve Table					
Curve #	Length	Radius	Delta	Chord Direction	Chord Length
C61	192.85	185.00	59.48	N74° 16' 45"W	157.68
C62	175.75	100.00	87.51	S82° 51' 08"E	403.78
C63	139.25	185.00	42.33	N84° 29' 29"E	135.78
C64	37.76	115.00	18.43	N38° 23' 13"E	73.64
C65	132.14	185.00	45.52	N5° 36' 48"E	593.84

PRELIMINARY PLAT
FOR
544.68 ACRE TRACT
19131 WOLFRIDGE RD
KILLEEN TX 76579
ABSTRACT NO 353, GC&SFRR SURVEY,
ABSTRACT NO 844 AND THE FN
McBRYDE
SURVEY, ABSTRACT NO
1251, BELL COUNTY, TEXAS

OWNER/DEVELOPER
MR. VICTOR DeSTEFANO
LAKESTAR REAL ESTATE, LLC
5 COVENTRY PARK, SUITE 100
HOUSTON, TEXAS 77024
(713) 444-4203

JOB NO. 2145

DWG NO. 19131 Wolfridge Rd Killeen TX 76579 BASE REVISED .DWG